77TH Street Improvements
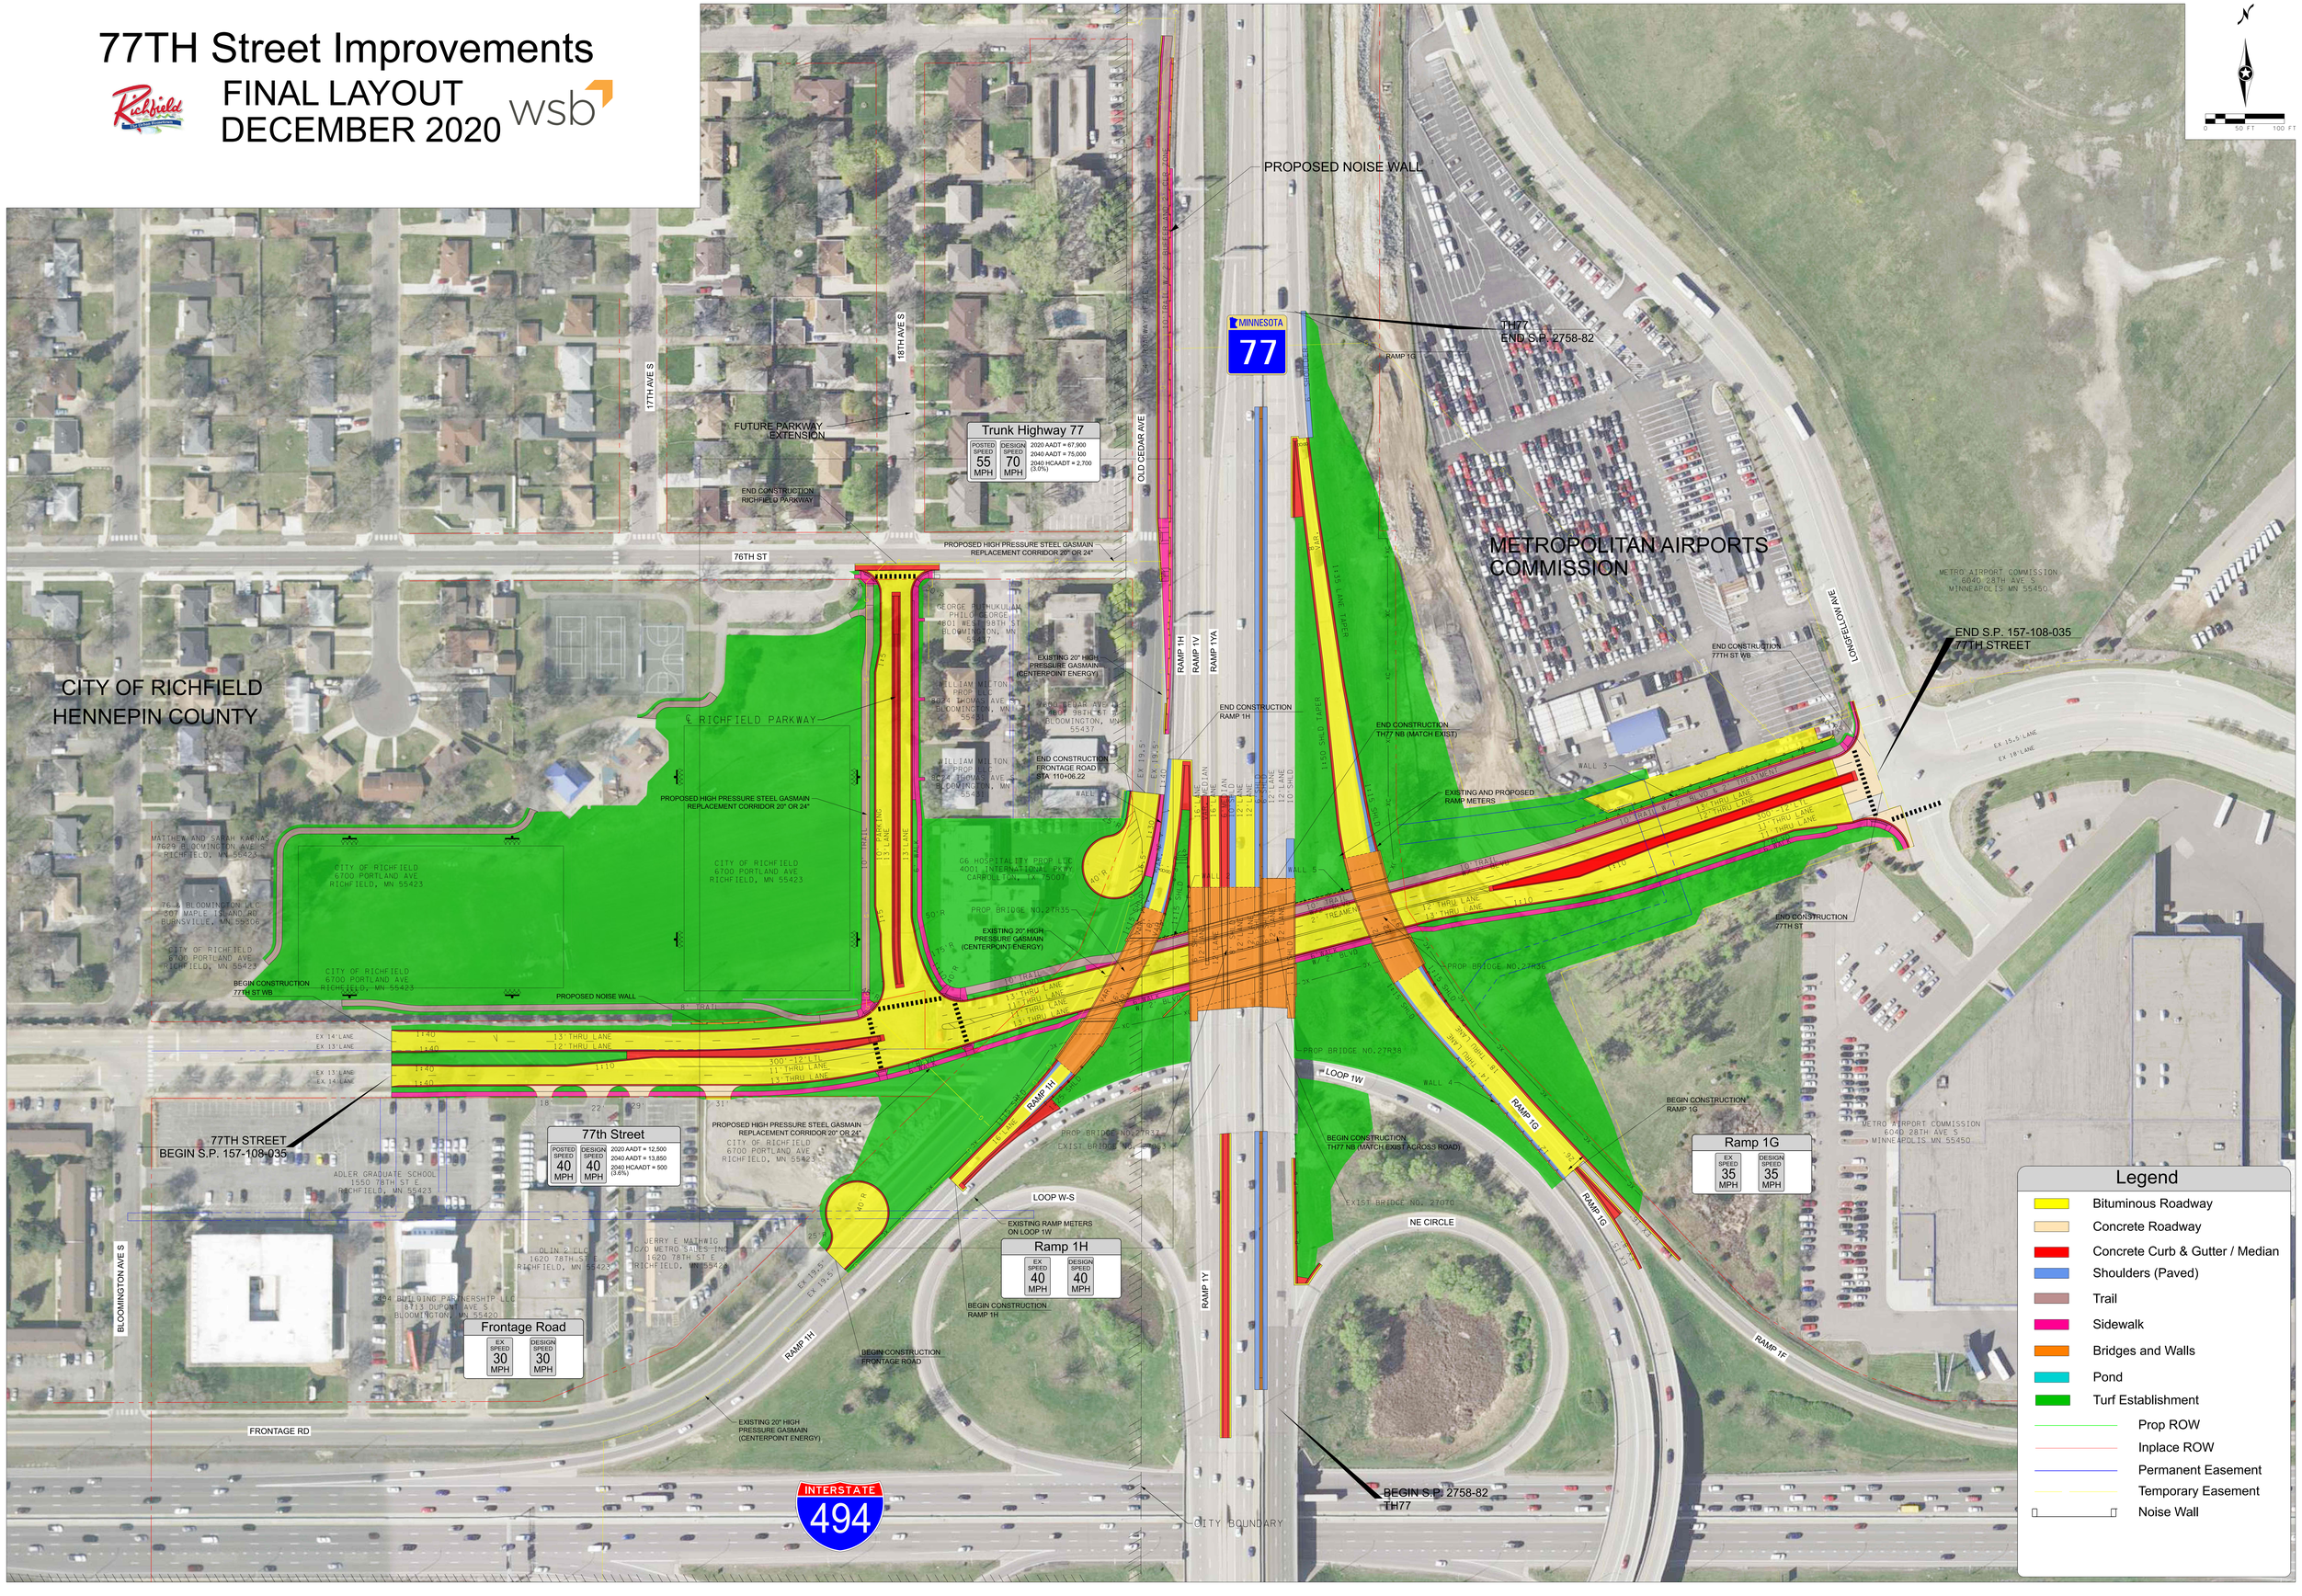
FINAL LAYOUT
DECEMBER 2020