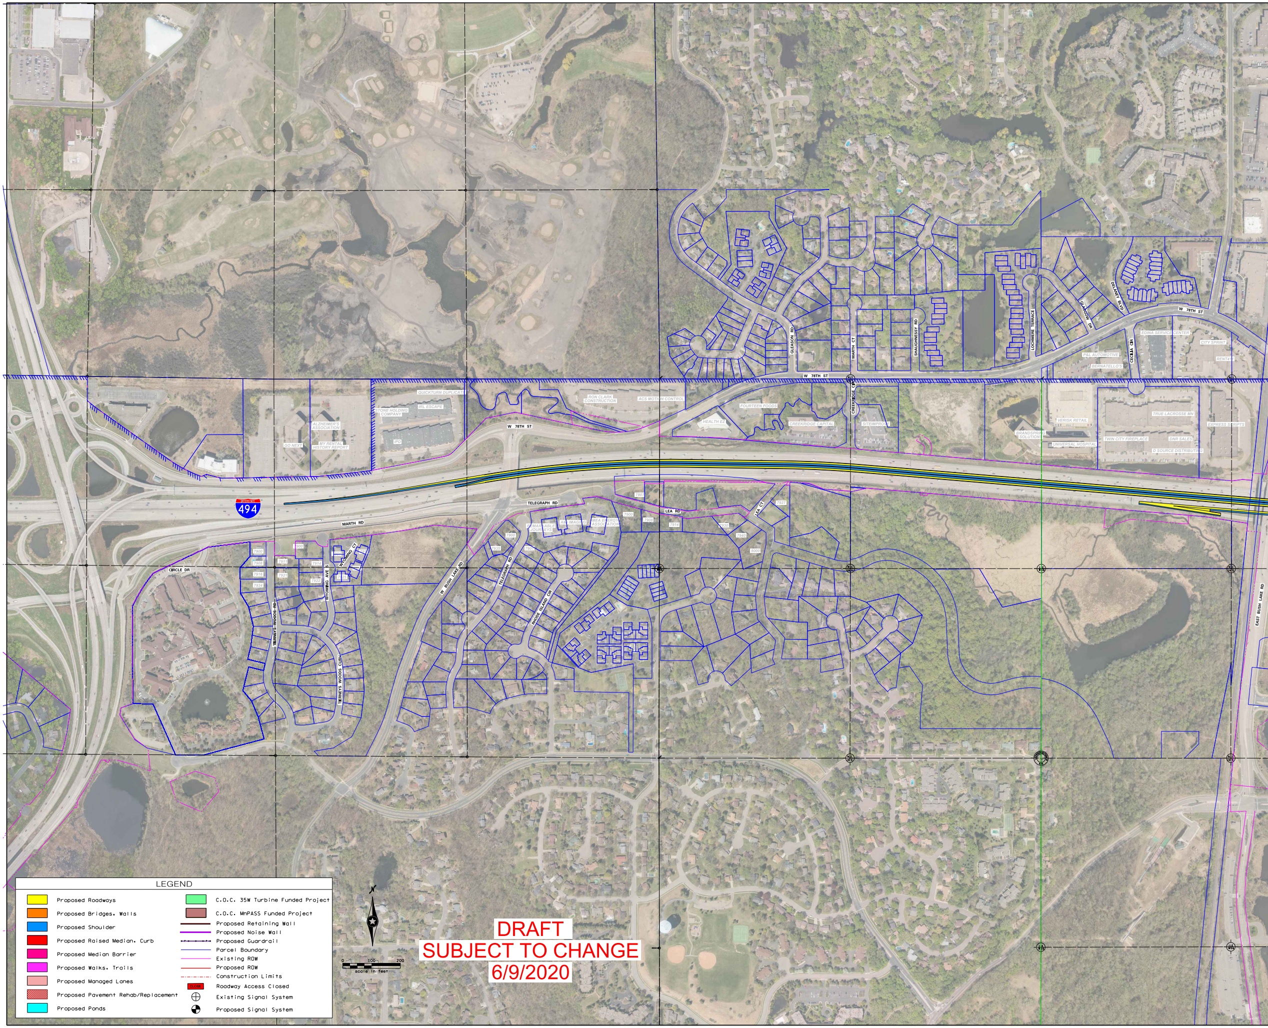
494
INTERSTATE
W 78TH ST
W 78TH ST
W 78TH ST
QUICKTURN DUPLICATE
STONE HOLDING COMPANY
IRL ESCAPE
IPD
ALZHEIMER'S ASSOCIATION
GO NEXT
MY RENTAL HISTORY REPORT
RON CLARK CONSTRUCTION
ACS MOTION CONTROL
HEALTH EZ
FOURTEEN FOODS
CREEKRIDGE CAPITAL
SITEIMPROVE
CREEKRIDGE CIR
GLEASON RD
MARTH CT
SHAUGHNESSY RD
LOCHMERE TERRACE
GLASGOW DR
DELANEY BLVD
CECILIA CIR
EDINA SERVICE CENTER
CITY SPRINT
RENT411
P&L AUTOMOTIVE
BERNATELLO'S
BRANDSPRING SOLUTIONS
VERISK RETAIL
UNIVERSAL HOSPITAL
TRUE LACROSSE MN
TWIN CITY FIREPLACE
DNR SALES
D SOURCE DISTRIBUTING
EXPRESS SCRIPTS
TELEGRAPH RD
MARTH RD
LEA RD
LEA CT
REMARKABLE JOURNEYS
AM IMAGING
MEA ENERGY ASSOCIATION
CIRCLE DR
TIERNEYS WOODS RD
TIERNEYS WOODS CURV
WYOMING AVE S
WYOMING CT
W BUSH LAKE RD
TELEGRAPH RD
RHODE ISLAND CIR
EAST BUSH LAKE RD
7900
7908
7916
7924
7911
7921
7900
7914
7922
7925
7900
7935
7901
7900
7908
7914
7907
7930
7940
8000
7927
LEGEND
Proposed Roadways
Proposed Bridges, Walls
Proposed Shoulder
Proposed Raised Median, Curb
Proposed Median Barrier
Proposed Walks, Trails
Proposed Managed Lanes
Proposed Pavement Rehab/Replacement
Proposed Ponds
C.O.C. 35W Turbine Funded Project
C.O.C. MnPASS Funded Project
Proposed Retaining Wall
Proposed Noise Wall
Proposed Guardrail
Parcel Boundary
Existing ROW
Proposed ROW
Construction Limits
CLOSE
Roadway Access Closed
Existing Signal System
Proposed Signal System
N
0
100
200
scale in feet

DRAFT
SUBJECT TO CHANGE
6/9/2020

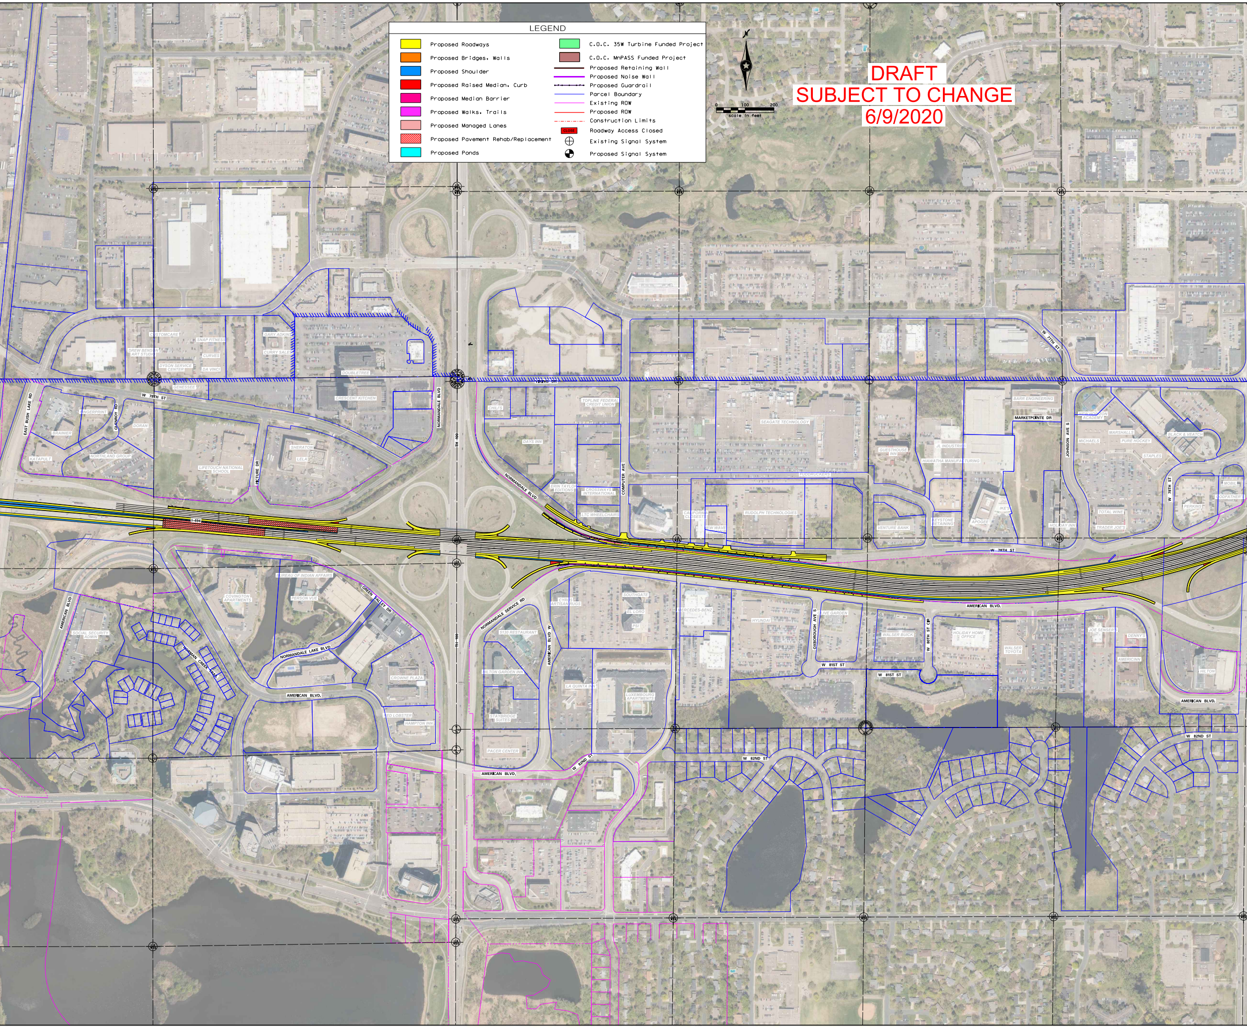

DRAFT
SUBJECT TO CHANGE
6/9/2020

LEGEND

🟨	Proposed Roadways	🟩	C.O.C. 35W Turbine Funded Project
🟧	Proposed Bridges, Walls	🟫	C.O.C. MnPASS Funded Project
🟦	Proposed Shoulder	—	Proposed Retaining Wall
🟥	Proposed Raised Median, Curb	—	Proposed Noise Wall
🟪	Proposed Median Barrier	—•—	Proposed Guardrail
🟪	Proposed Walks, Trails	—	Parcel Boundary
▨	Proposed Managed Lanes	—	Existing ROW
▨	Proposed Pavement Rehab/Replacement	—	Proposed ROW
🟦	Proposed Ponds	-·-·-	Construction Limits
		CLOSE	Roadway Access Closed
		⊕	Existing Signal System
		◐	Proposed Signal System

0
100
200
scale in feet
I-494
TH 100
W 78TH ST
EAST BUSH LAKE RD
GLENROY RD
NORMANDALE BLVD
PICTURE DR
VIKING DR
COMPUTER AVE
MARKETPOINTE DR
JOHNSON AVE S
W 77TH ST
W 78TH ST
AMERICAN BLVD.
AMERICAN BLVD
GREEN VALLEY DR
NORMANDALE LAKE BLVD
NORMAN CREEK TRAIL
NORMANDALE SERVICE RD
AMERICAN BLVD W
OXBOROUGH AVE S
W 80TH ST CIR
W 81ST ST
W 82ND ST
CUSTOMCARE
SNAP FITNESS
DREW BENSON ART STUDIO
CURVES
DYSON SERVICE CENTER
DA VINCI
GARY ADKINS
CURRY SALES
DOUBLETREE
GENESSEE
CRESCENT KITCHEN
FINGERPRINT
BRAINIER
DORAN
KATAPULT
NORTHLAND GROUP
LIFETOUCH NATIONAL SCHOOL
SHERATON
LELA
CHILI'S
TOPLINE FEDERAL CREDIT UNION
DAYS INN
ERIN TAYLOR EDITIONS
CROSSWAYS INTERNATIONAL
LTC WHEELCHAIRS
SEAGATE TECHNOLOGY
FUDDRUCKERS
CALIFORNIA CLOSESTS
NEW WAVE DESIGN
RUDOLPH TECHNOLOGIES
GUESTHOUSE INN
VENTURE BANK
JL INDUSTRIES
HIAWATHA MANUFACTURING
KEYSTONE RETAINING
APOGEE
IKE'S
BARR ENGINEERING
HOLIDAY INN
NEW HORIZON ACADEMY
MICHAELS
MARSHALLS
PURE HOCKEY
BLACK & VEATCH
STAPLES
TOTAL WINE
TRADER JOE'S
PERKINS
MOBIL
GODFATHER'S
BUREAU OF INDIAN AFFAIRS
COVINGTON APARTMENTS
PERSON VUE
SOCIAL SECURITY ADMIN
CROWNE PLAZA
RED LOBSTER
HAMPTON INN
5120 RESTAURANT
HILTON GARDEN INN
STAYBRIDGE SUITES
PACER CENTER
CYRUS ARTISAN RUGS
SOUTHGATE
EL LORO
PSI
LA QUINTA INN
LUXEMBOURG APARTMENTS
MERCEDES-BENZ
HYUNDAI
OLIVE GARDEN
WALSER BUICK
HOLIDAY HOME OFFICE
WALSER TOYOTA
JOE SENSER'S
DENNY'S
AMERICINN
HILTON

I-494: AIRPORT TO HWY

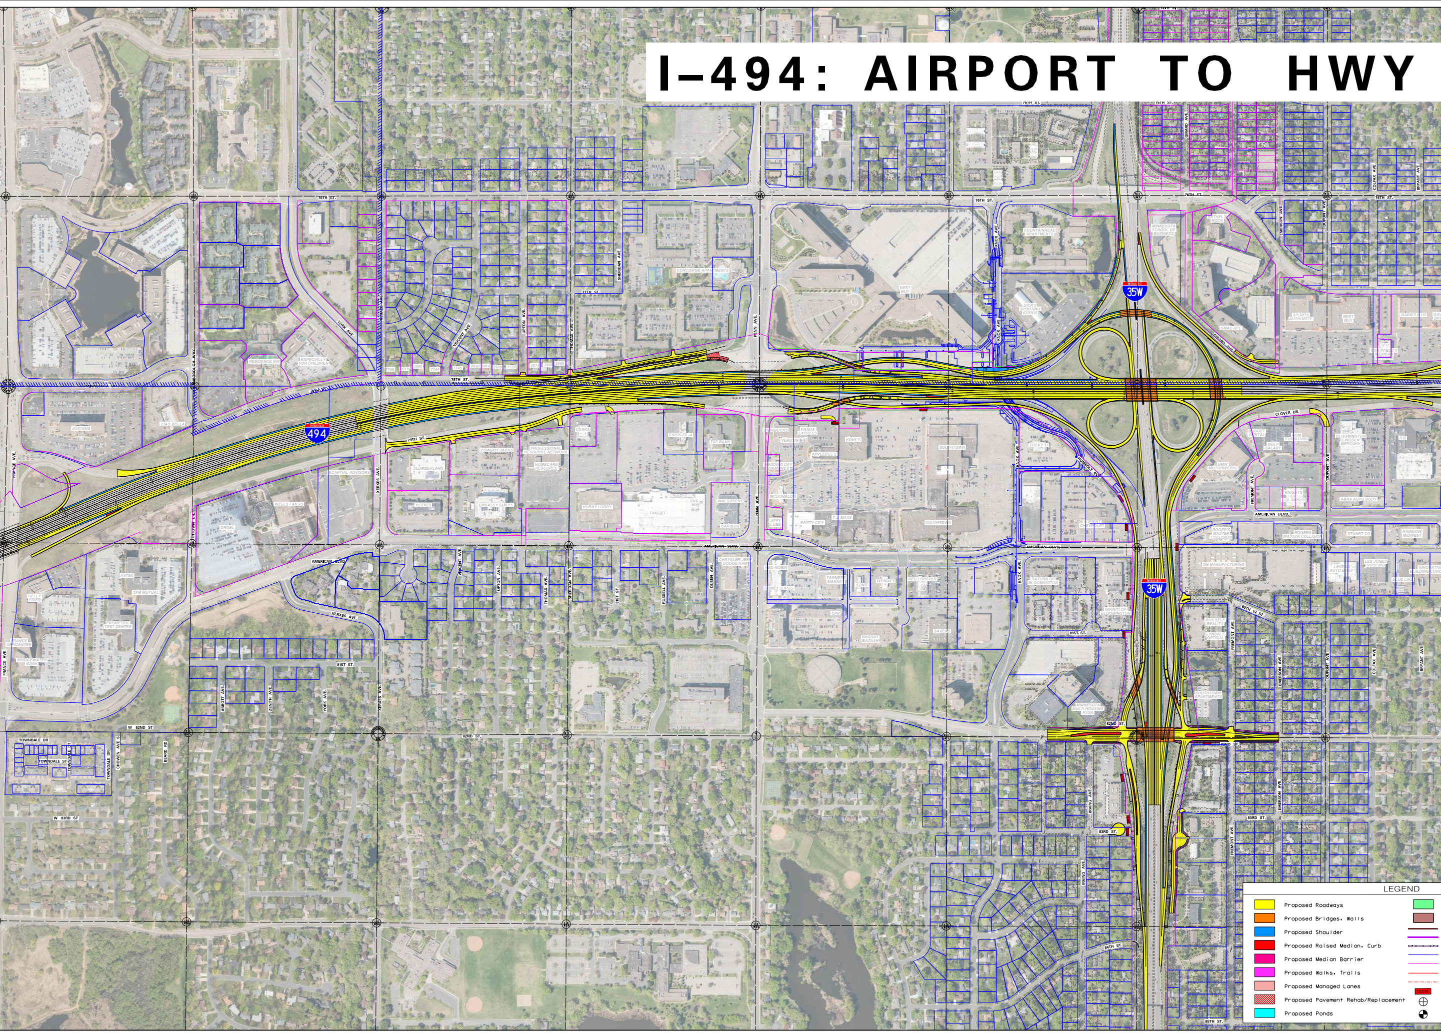
494
35W
35W
76TH ST.
77TH ST.
78TH ST.
79TH ST.
AMERICAN BLVD.
81ST ST.
82ND ST.
W 82ND ST
W 83RD ST
83RD ST.
84TH ST.
85TH ST.
FRANCE AVE.
YORK AVE.
XERXES AVE.
VINCENT AVE.
UPTON AVE.
THOMAS AVE.
SHERIDAN AVE.
RUSSELL AVE.
QUEEN AVE.
PENN AVE.
KNOX AVE.
IRVING AVE.
FREMONT AVE.
EMERSON AVE.
DUPONT AVE.
COLFAX AVE.
BRYANT AVE.
GIRARD AVE.
CLOVER DR.
HUMBOLDT AVE.
TOWNDALE DR
TOWNDALE ST
CHOWEN AVE S
BEARD RD
ABBOTT AVE
ZENITH AVE
JOSTENS
CIAO BELLA
RESIDENCE INN
ESPECIALLY FOR CHILDREN
WELLS FARGO
SLUMBERLAND
COWBOY JACK'S
PROFESSIONAL RESOURCE NETWORK
HOMECARE RESOURCE
EMBASSY SUITES
HOBBY LOBBY
TARGET
CVS
CHICK-FIL-A
TCF BANK
WALGREENS
CARIBOU
OSAKA
PANDA EXPRESS
VERIZON
STARBUCKS
KOHL'S
APPLEBEE'S
MCDONALD'S
PARTY CITY
T. MAXX
SOUTHTOWN
BEST BUY
CONCIERGE APARTMENTS
FOUNTAINHEAD APARTMENTS
DICK'S SPORTING GOODS
MINNESOTA SCHOOL OF BUSINESS
SPORTS AUTHORITY
BEST BUY
GMAC RFC
GOLF GALAXY
BMW MOTORWERKS
KNIGHTS OF COLUMBUS
ABRA AUTO BODY
BLOOMINGTON LINCOLN MERCURY
ROGERS MASTER COLLISION
STUART CO
RAINBOW MIDWEST
GN MANUFACTURING
CHRYSLER JEEP DODGE RAM
RED LOBSTER
WENDY'S
SONIC
BHARAT BAZAAR
SAVERS
INFINITI OF BLOOMINGTON
SATURN OF BLOOMINGTON
BUY SELL REALTY
SOUTHTOWN APARTMENTS
MINNESOTA MULTI HOUSING ASSN
KELLY FIBER
BRIDGEWATER BANK
PROMETRIC TEST CENTER
SFM MUTUAL
AVTEX
ORDEL PLLC
LEGEND
Proposed Roadways
Proposed Bridges, Walls
Proposed Shoulder
Proposed Raised Median, Curb
Proposed Median Barrier
Proposed Walks, Trails
Proposed Managed Lanes
Proposed Pavement Rehab/Replacement
Proposed Ponds
CLOSE

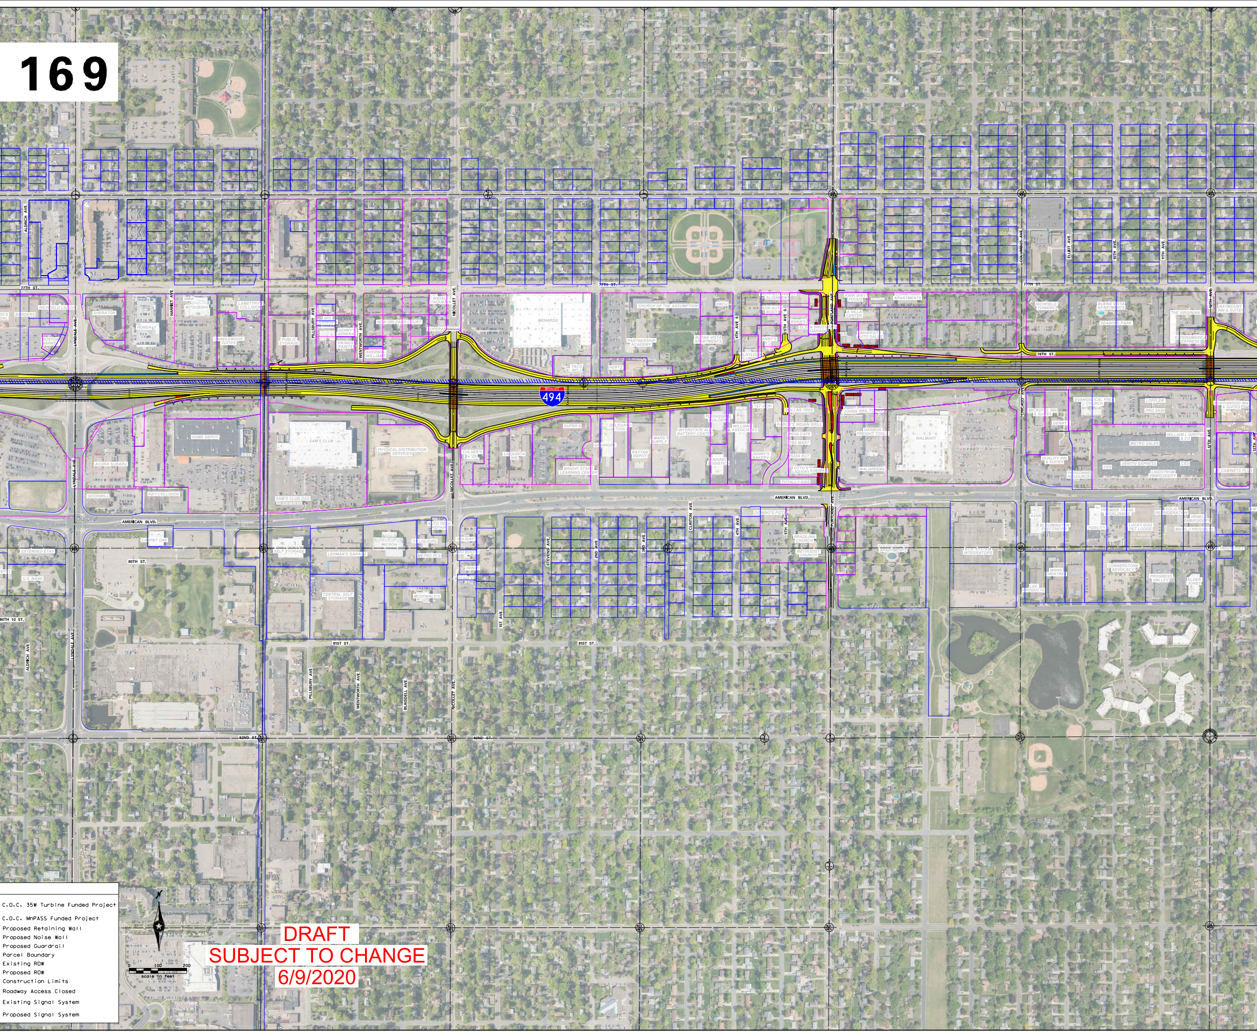
ALDRICH AVE.
LYNDALE AVE.
HARRIET AVE.
PILLSBURY AVE
WENTWORTH AVE.
NICOLLET AVE.
BLAISDELL AVE.
STEVENS AVE.
1ST AVE.
2ND AVE.
3RD AVE.
CLINTON AVE.
4TH AVE S
5TH AVE S
4TH AVE.
5TH AVE.
PORTLAND AVE.
COLUMBUS AVE.
CHICAGO AVE.
ELLIOT AVE.
10TH AVE.
11TH AVE.
12TH AVE.
13TH AVE.
77TH ST.
78TH ST.
AMERICAN BLVD.
80TH ST.
80TH 1/2 ST.
81ST ST.
82ND ST.
INTERSTATE
494
RICHFIELD LIQUOR
BORDERS
BOSTON MARKET
SHERATON
HONDA
BMW
MITSUBISHI
LAMETTRY'S COLLISION
CANDLEWOOD SUITES
PUBLIC STORAGE
BIG JOHNSON TIRES
KENNY'S GENERAL
VIKINGS PAINTS
SHERWIN-WILLIAMS
NEW ORLEANS COURT
ANDALE TAQUERIA
SUPERAMERICA
MENARDS
TACO BELL
HERTZ
CHURCH OF THE ASSUMPTION
PARTNERSHIP ACADEMY
BUENA VISTA APARTMENTS
RBCU
RICHFIELD WHEEL ALIGNMENT
BON AUTO BODY
KHAN'S
ELSEN BROTHER'S GARAGE
ARBY'S
BLAYLOCK PLUMBING
KWIK WAY FOODS
A VILLA CENTER
UNIVERSITY AUTO SALES
CORINTHIAN APARTMENTS
RICHFIELD TOWERS
BUENA VISTA APARTMENTS
SEASONS PARK
THE VIRGINIAN
SUPERAMERICA EXPRESS
BAYMOUNT INN & SUITES
HOME DEPOT
ACURA SUBARU
GOODWILL
KEY COLLISION
SAM'S CLUB
SAM'S CLUB GAS
PHYSICAL DISTRIBUTION SERVICES
CULVER'S
LA QUINTA INN
SUPER 8
BRIGHT STARS LEARNING CENTER
GRAINGER
DELEGARD TOOL
RATTAN DEPOT
MARS SUPPLY
INTERSTATE ALL BATTERY CENTER
PLEKKENPOL BUILDERS
RADIANT LOGISTICS
WILLIAMS & ASSOCIATES
1ST WOK
DENNY'S BAKERY
DOLLAR TREE
KABOB'S INDIAN GRILL
INDIA CAFE
TBS MART
PIZZA HUT
OTTO'S LIQUORS
SUBWAY
TOTALLY KIDS
JIMMY JOHNS
NAIL TODAY
HARBOR FREIGHT TOOLS
WALGREENS
WALMART
MICROTEL INN & SUITES
DENNY'S
QUALITY INN & SUITES
PERSONNEL RESOURCES
EVANGELICAL FREE CHURCH
LOFFLER
PRO SKIN
WILLIAM L GRIFFIN & CO
METRO SALES
CES
VERITIV EXPRESS
CED
LINDSTROM EMBROIDERY
NORTHWOOD INN & SUITES
K CABINETS PLUS
EXTENDED STAY
U.S. BANK
CARPET ONE
THE LOCK UP SELF STORAGE
LEHMAN'S GARAGE
CENTRAL SELF STORAGE
MICRON
AUTO TECH REPAIR
7/1 LIQUORS
METRO PCS
MCDONALD'S
HOLIDAY
RO BOOTS
IWASH
MOUNA'S
DOMINO'S PIZZA
BRAZILIAN CHURCH
METHODIST CHURCH
SOUTH POINTE APARTMENTS
ECSI SYSTEM INTEGRATORS
AVVR
BLOOMINGTON ELECTRICITY
FIDELITY
PREMIER TRANS. WORLDWIDE
LUCKY DOG PET LODGE
SOLID REFRIGERATION
VENEL EMBROIDERY
MARILU PRODUCTS
P INDUSTRIES
LEE PRODUCTS
MANN THEATRES
CORNERSTONE ADVOCACY
PROGRESS VALLEY
ELDER JONES
C.O.C. 35W Turbine Funded Project
C.O.C. MnPASS Funded Project
Proposed Retaining Wall
Proposed Noise Wall
Proposed Guardrail
Parcel Boundary
Existing ROW
Proposed ROW
Construction Limits
Roadway Access Closed
Existing Signal System
Proposed Signal System
N
0
100
200
scale in feet

DRAFT
SUBJECT TO CHANGE
6/9/2020

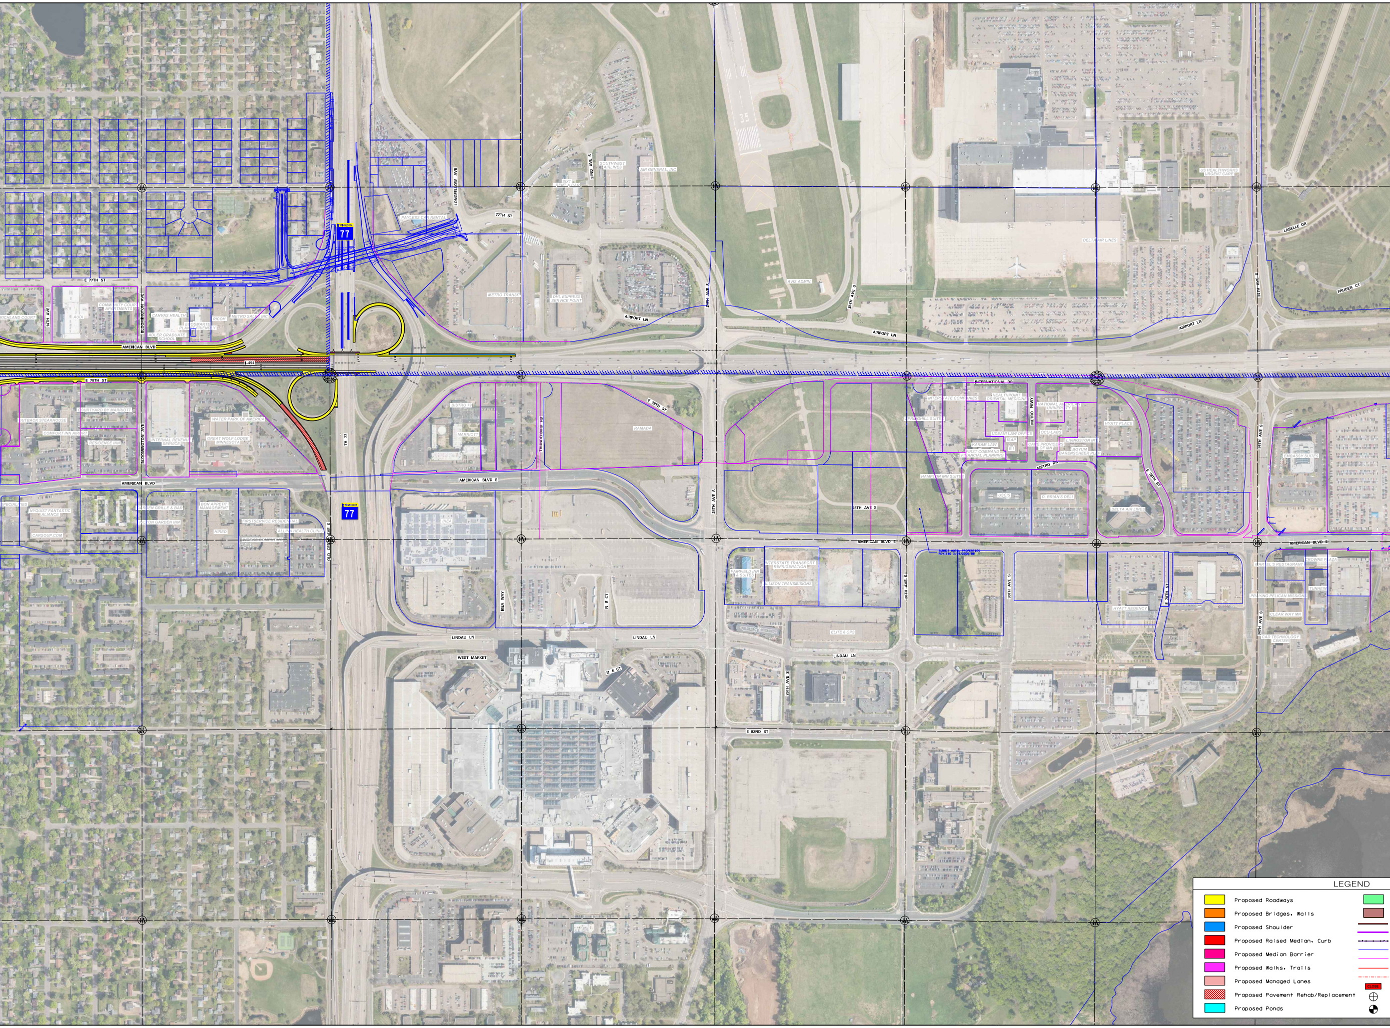
E 77TH ST
RICHLAND COURT
14TH AVE
AUDI
COMMUNITY COURT APARTMENTS
BLOOMINGTON AVE
CANVAS HEALTH
ADLER GRADUATE SCHOOL
ECOSMARTE PLANET FRIENDLY
RICOH
METRO SALES INC
AMERICAN BLVD
I-494
MINNESOTA 77
LONGFELLOW AVE
PAYLESS CAR RENTAL
77TH ST
SIXT RENT A CAR
22ND AVE S
SOUTHWEST AIRLINES
AIR GENERAL, INC
METRO TRANSIT
DHL EXPRESS SERVICE POINT
AIRPORT LN
24TH AVE S
35
AVIS ADMIN.
26TH AVE S
DELTA AIR LINES
US HEALTHWORKS URGENT CARE
LABELLE DR
34TH AVE S
PRUDEN CT
E 78TH ST
COURTYARD BY MARRIOTT
OUTBACK STEAKHOUSE
COMFORT INN AIRORT
RESIDENCE INN
INTERNAL REVENUE SERVICE
WATER PARK OF AMERICA
GREAT WOLF LODGE MINNESOTA
TH 77
SPECIALITIES
NYQUIST FANTASTIC ALIANCE
CARSOUP.COM
GARDEN GRILLE & BAR
HILTON GARDEN INN
BON APPETIT MANAGEMENT
HIRED
FIRSTSERVICE RESIDENTIAL
ALLINA HEALTH CLINIC
WORKS COMPUTING
OLD CEDAR AVE S
BISTRO 79
MARRIOTT
THUNDERBIRD RD
RAMADA
AMERICAN BLVD E
IKEA
IKEA WAY
N E CT
LINDAU LN
WEST MARKET
INTERNATIONAL DR
INTERSTATE COMPANIES
HEALTHPOINT ORIENTAL MEDICINE
SPRINGHILL SUITES
METRO PKWY
NATIONAL AMERICAN UNIVERSITY
UDEANI LAW OFFICE
ISAP
B I
KARAM LAW
FIRST COMMAND FINANCIAL PLANNING
OCU-LABS
CARE PROVIDERS OF MN
LIVINGSTON INT
BOYUM BARENSCHEER PLLP
METRO DR
HAMPTON INN SUITES
28TH AVE S
USCIS
D. BRIAN'S DELI
HYATT PLACE
SUMMIT HOTEL PROPERTIES REVIEWD 3/29/2006 BW
FAIRFIELD INN & SUITES
INTERSTATE TRANSPORT REFRIGERATION
ALLISON TRANSMISIONS
ELITE 6 OPS
30TH AVE S
HYATT REGENCY
EMBASSY SUITES
MARTEL'S RESTAURANT
CROWNE PLAZA
TUNHEIM
PRAYING PELICAN MISSIONS
CLEAR WAY MN
CAD TECHNOLOGY CENTER
E 82ND ST
LEGEND
Proposed Roadways
Proposed Bridges, Walls
Proposed Shoulder
Proposed Raised Median, Curb
Proposed Median Barrier
Proposed Walks, Trails
Proposed Managed Lanes
Proposed Pavement Rehab/Replacement
Proposed Ponds
CLOSE

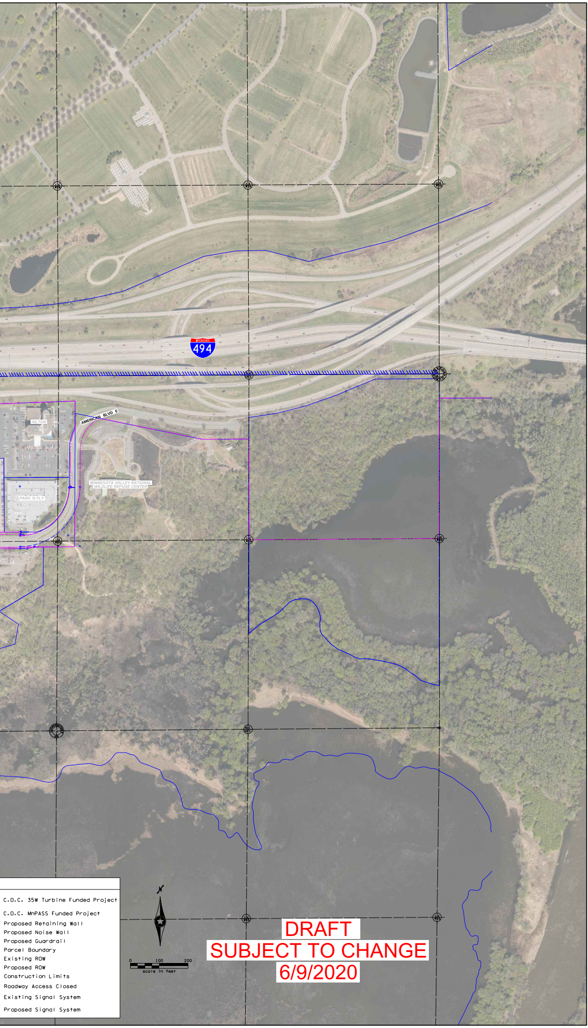
INTERSTATE
494
AMERICAN BLVD E
HILTON
MINNESOTA VALLEY NATIONAL WILDLIFE REFUGE CENTER
PARK 'N FLY
C.O.C. 35W Turbine Funded Project
C.O.C. MnPASS Funded Project
Proposed Retaining Wall
Proposed Noise Wall
Proposed Guardrail
Parcel Boundary
Existing ROW
Proposed ROW
Construction Limits
Roadway Access Closed
Existing Signal System
Proposed Signal System
N
0
100
200
scale in feet

DRAFT
SUBJECT TO CHANGE
6/9/2020